PROTOTYPE A.2

PROTOTYPE A.2

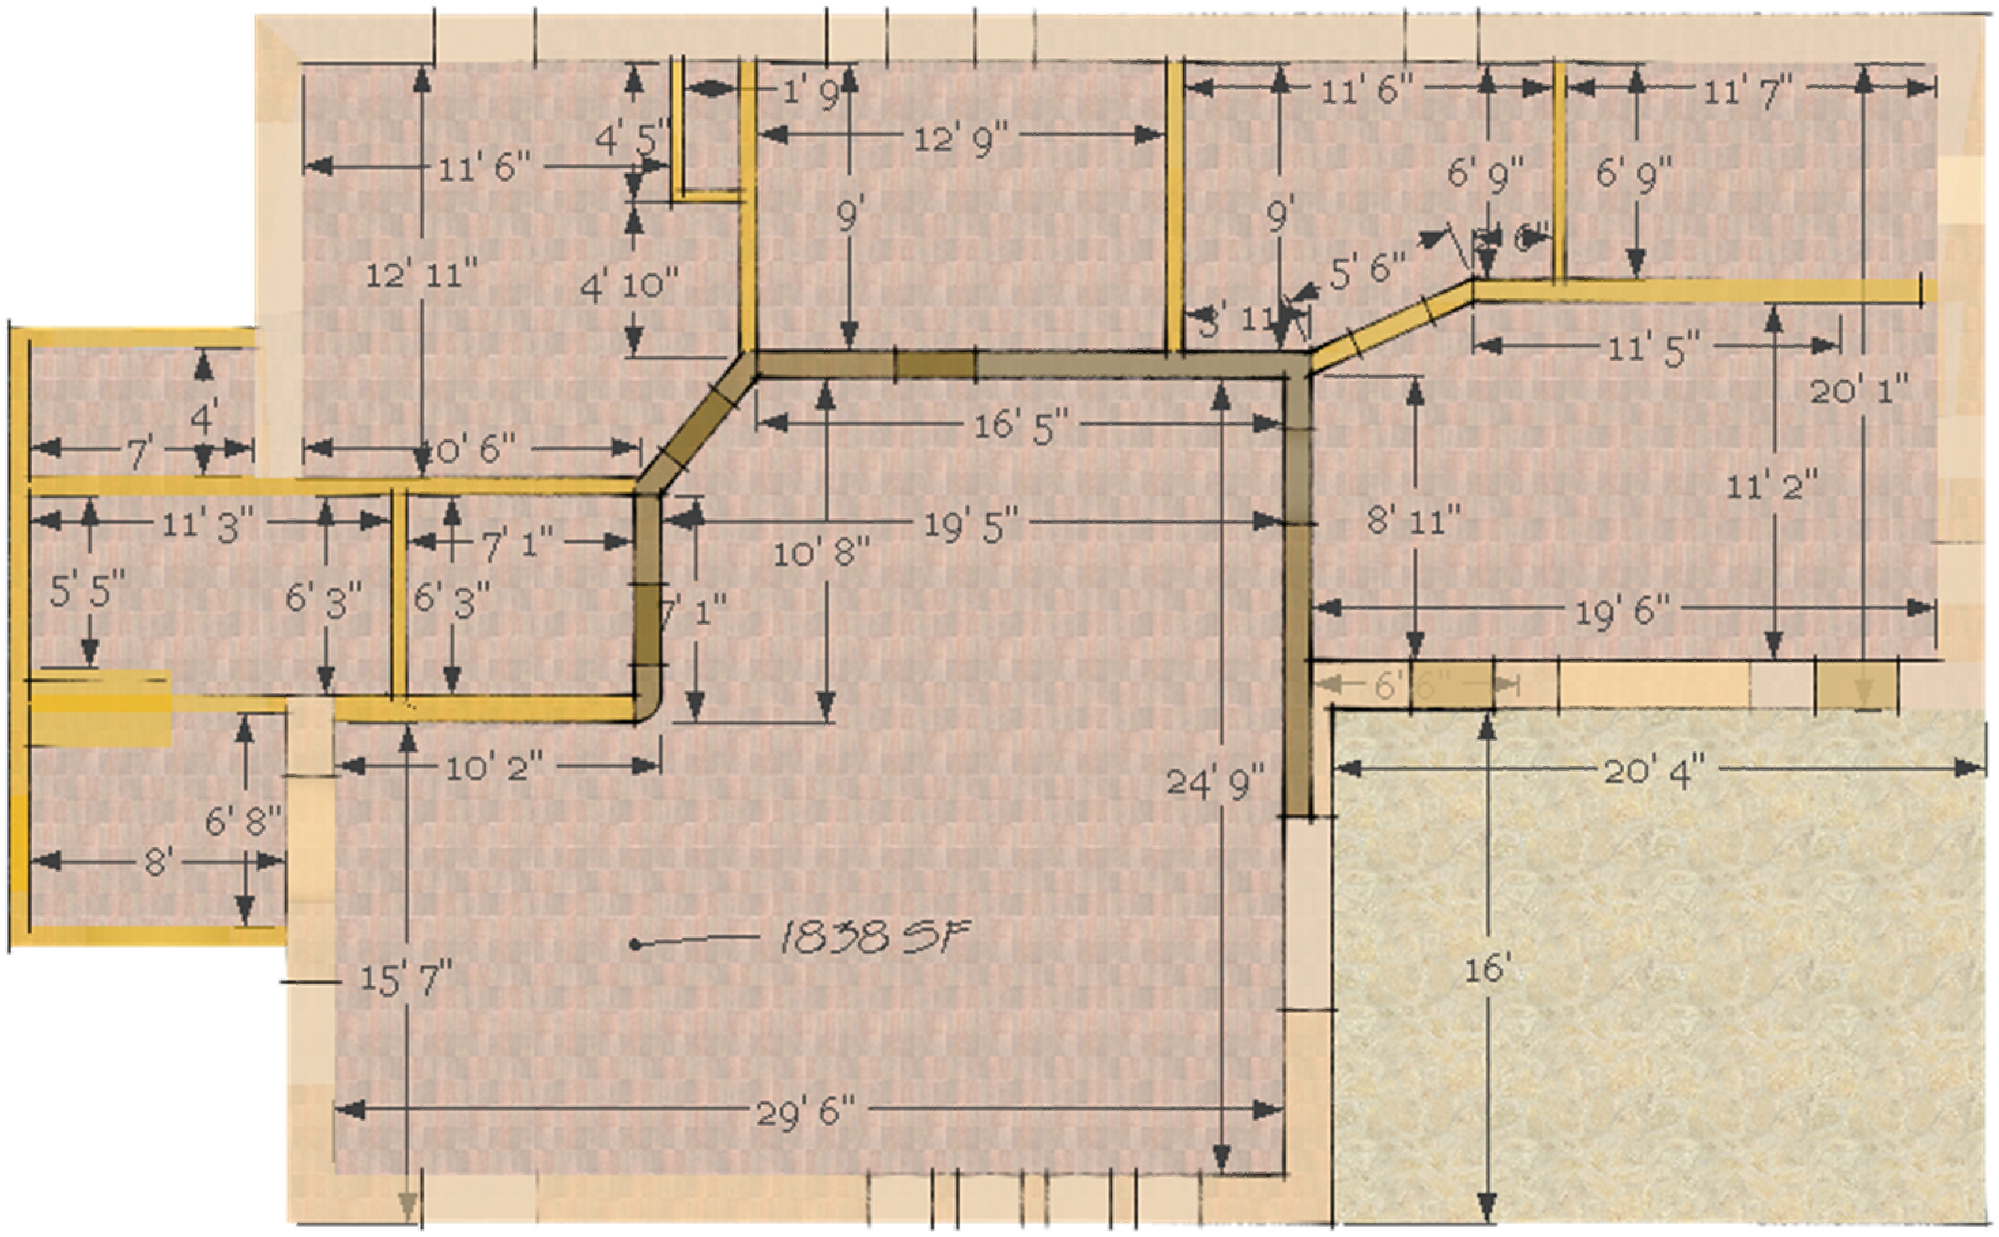

1

Koplin & Miller Prototypes

Natural Builders LLC

drawn by:

Thomas Soule

© August 2007